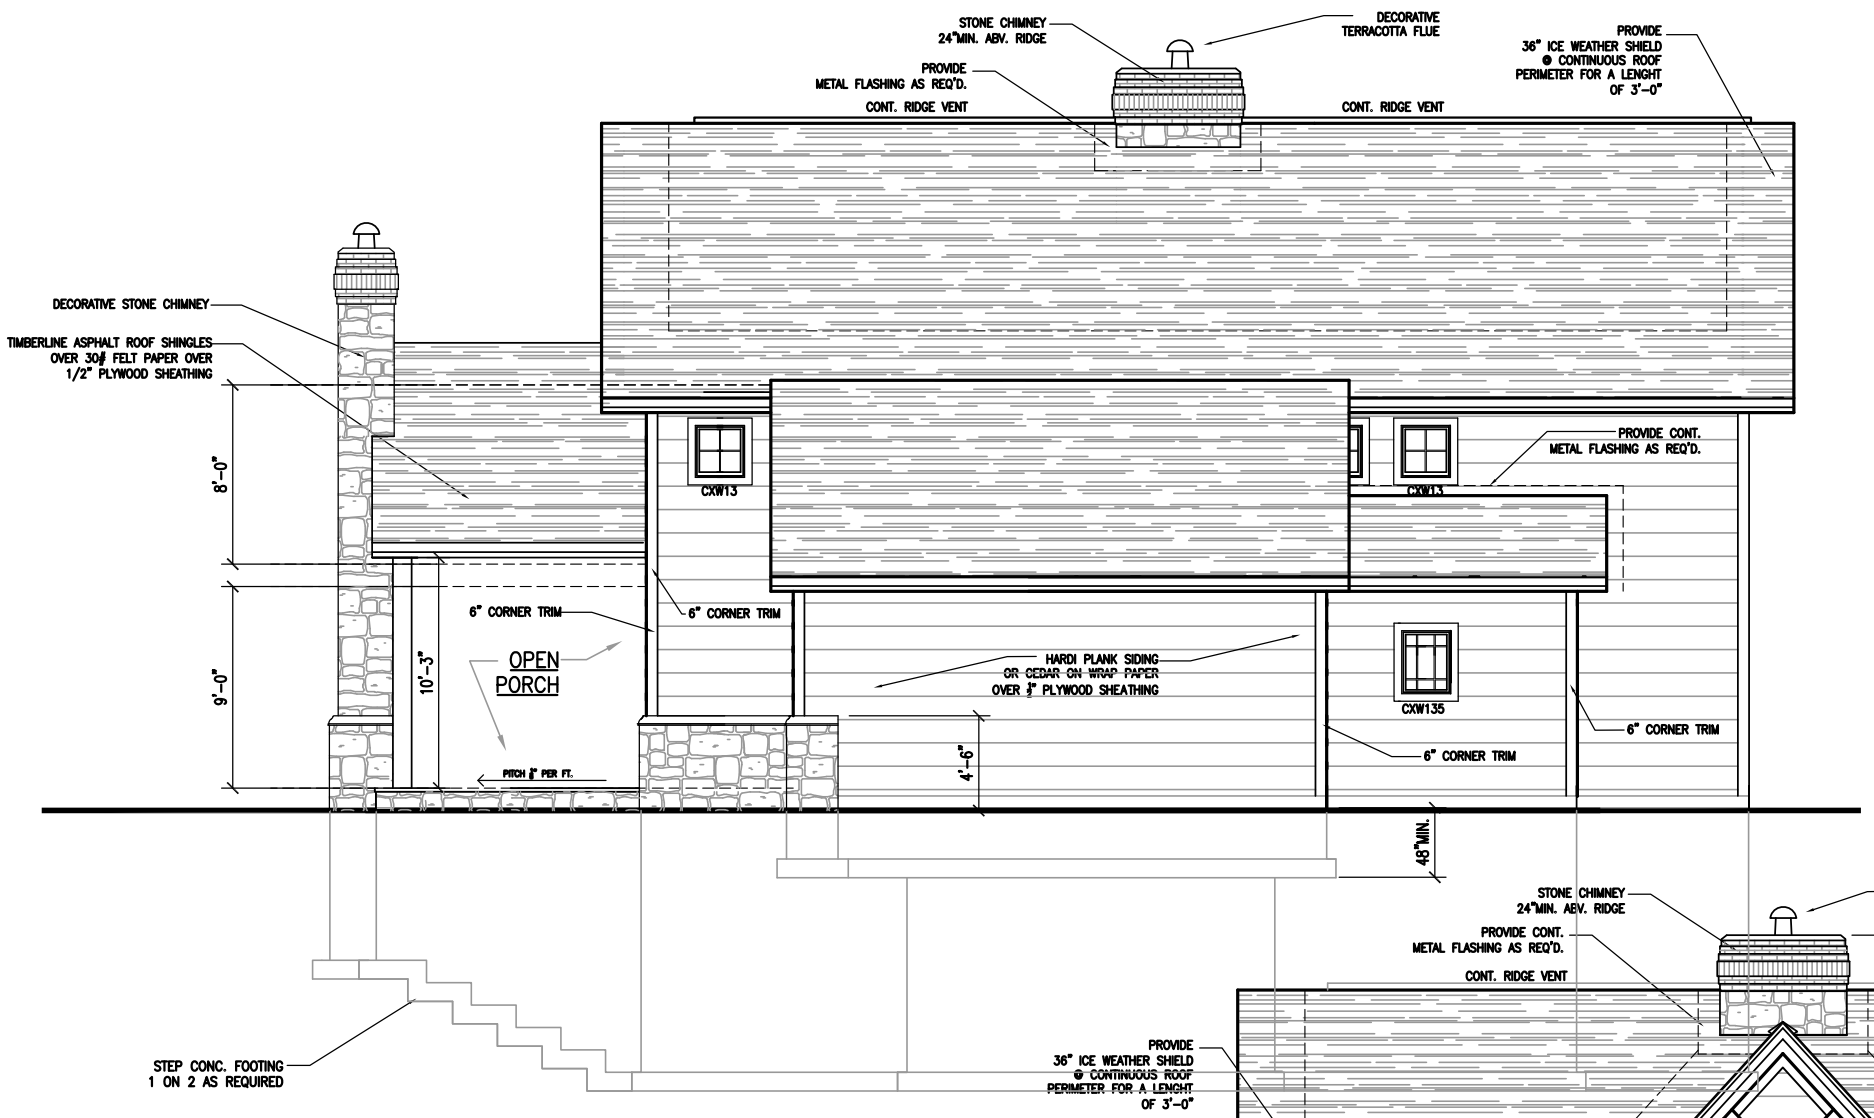

2 LEFT SIDE ELEVATION

1/4" = 1'-0"

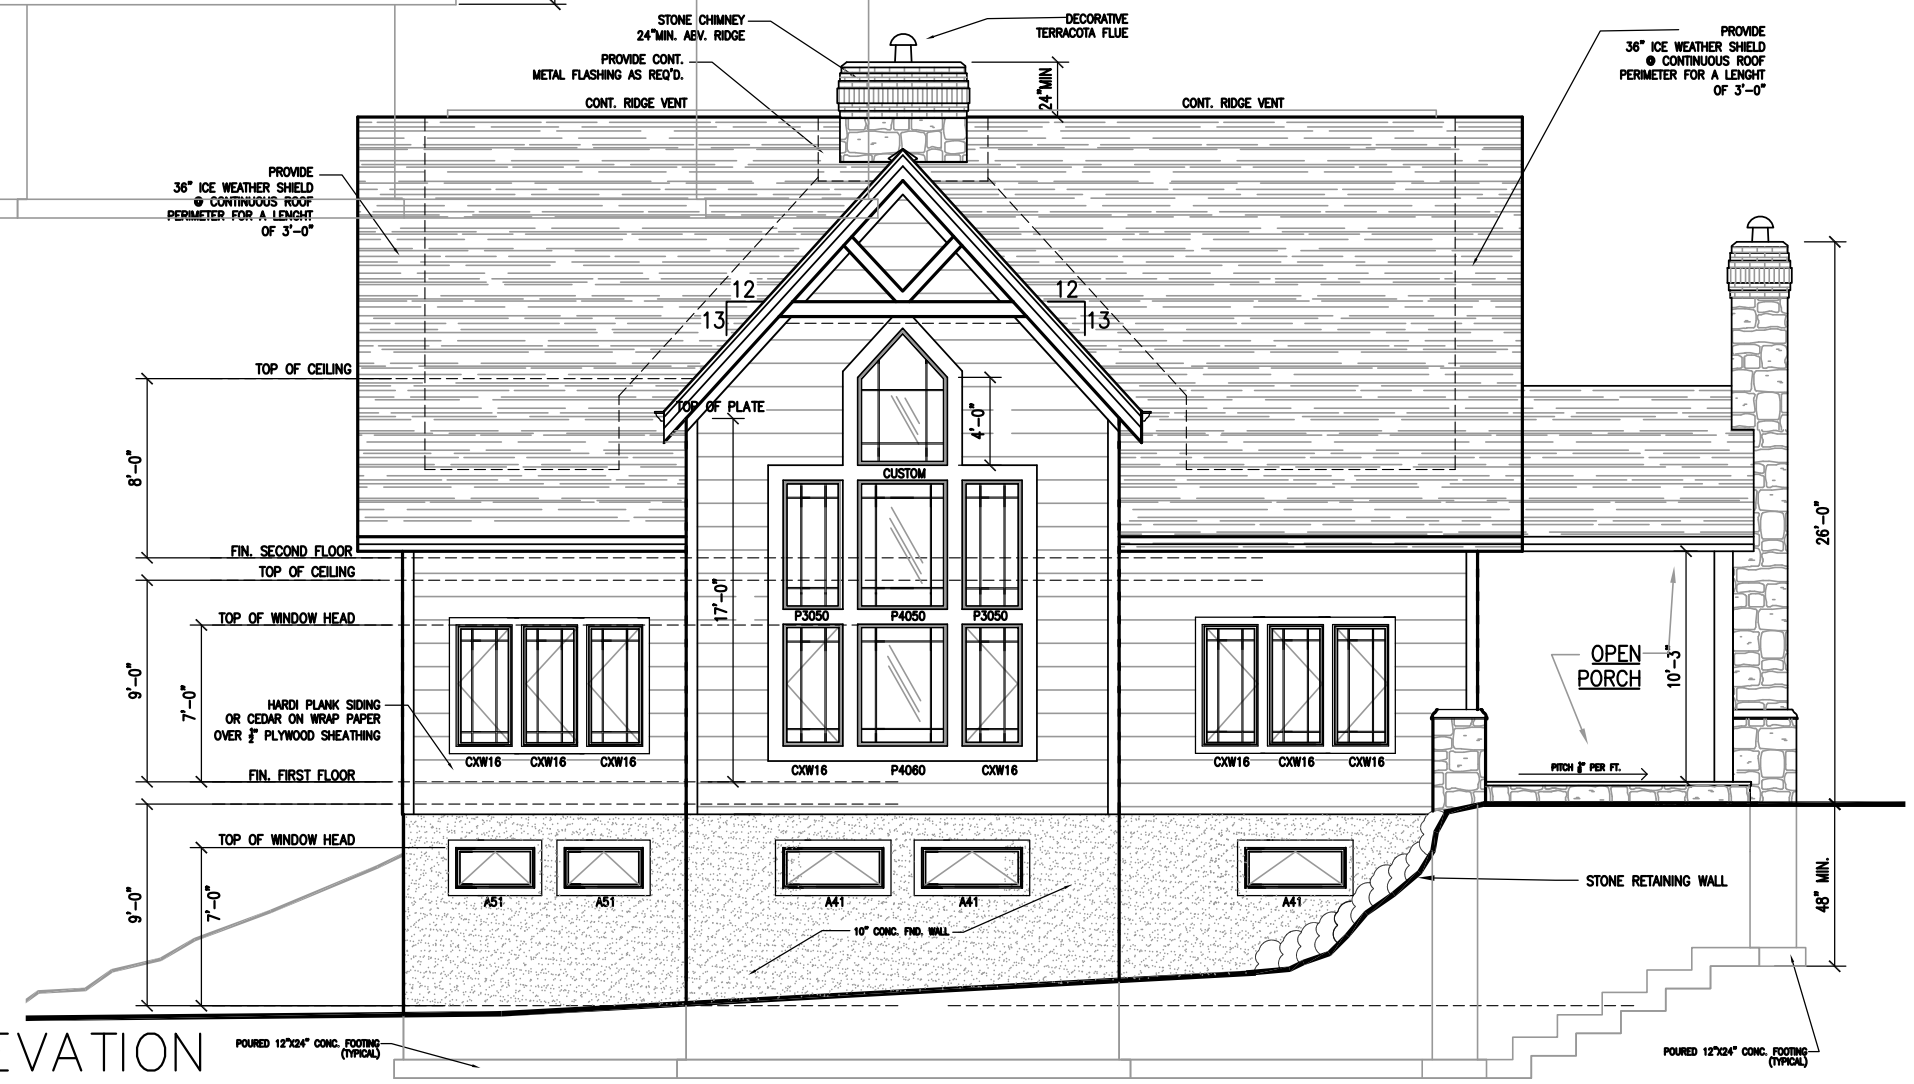

1 RIGHT SIDE ELEVATION

1/4" = 1'-0"

number	date	revision

date: JANUARY 2008
scale: 1/8"= 1'- 0"
project no. 24048-2
drawn by: JB
checked by:

NOTARO GRUPP ASSOCIATES
ARCHITECTS & PLANNERS
1005 GLEN COVE AVENUE
GLEN HEAD, NEW YORK 11545
(516) 609-8700 FAX (516) 609-2102

project name: PROPOSED NEW RESIDENCE
XXXXXXXXXXX
XXXXXXXXXXXXXXX

drawing title: RIGHT & LEFT SIDE ELEVATION

drawing no. A-5